ALL DIMENSIONS IN MM UNLESS OTHERWISE STATED

ALL DIMENSIONS TO BE CHECKED ON SITE AND VERIFIED PRIOR TO COMMENCING WORKS/ MANUFACTURE, ANY DISCREPANCIES TO BE REPORTED TO MATTHEWS JOHNS ASSOCIATES

THIS DRAWING IS PROTECTED BY COPYRIGHT, IT MAY NOT BE PRODUCED IN ANY FORM OR BY ANY MEANS FOR ANY PURPOSE WITHOUT WRITTEN PERMISSION FROM MATTHEWS JOHNS ASSOCIATES

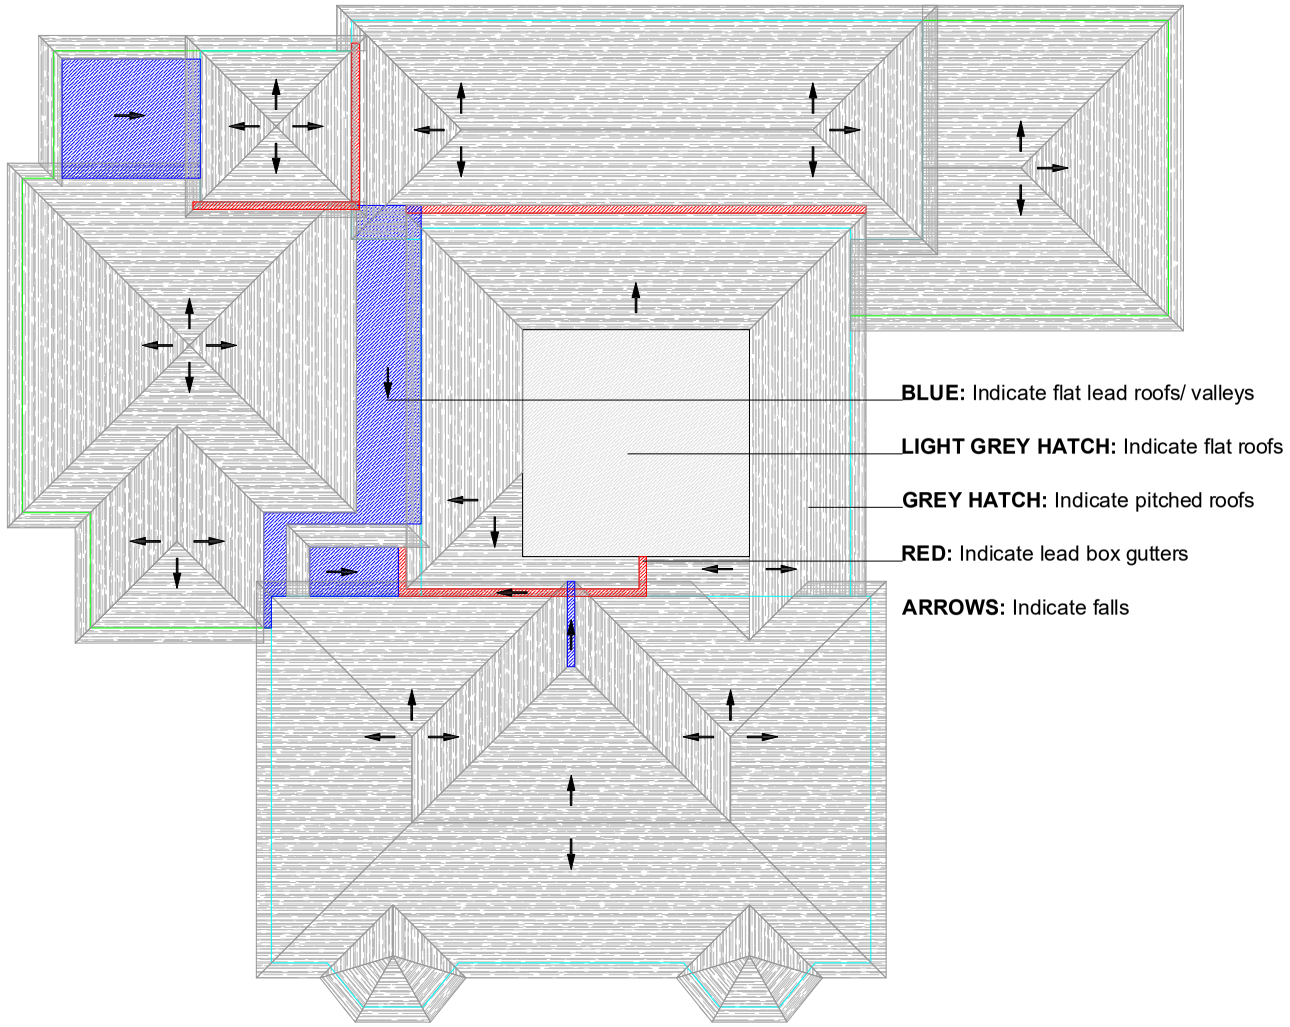

ROOF PLAN [As Existing]
Scale 1:200

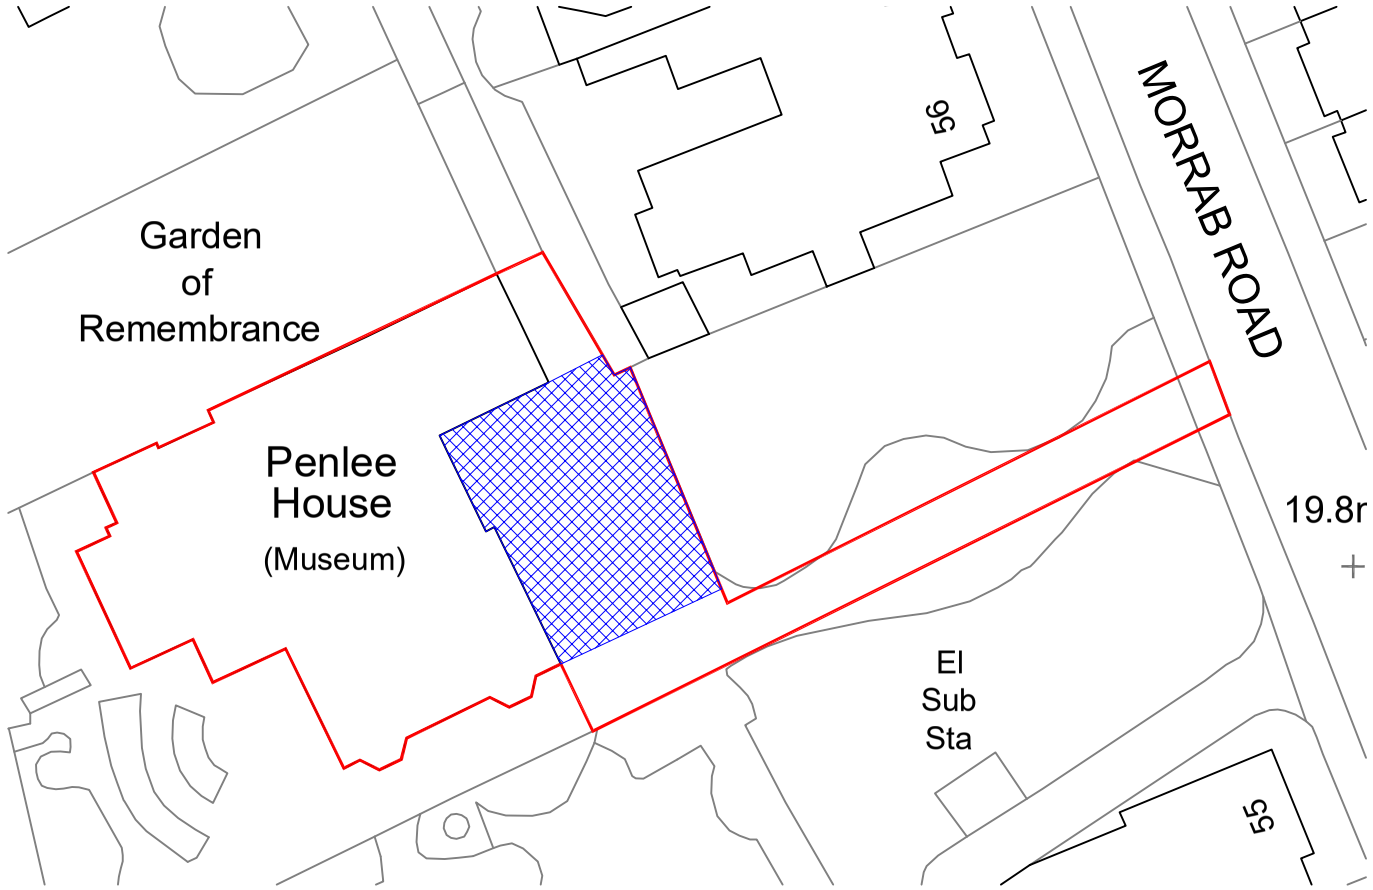

SITE PLAN
Scale 1:500

NOTE:
Red line indicates site access and area.
Blue hatching indicates site compound

Matthews Johns Associates
Unit 17, Dowren House,
Hayle, Cornwall, TR27 4HD
tel: (01736) 759555

MJ ASSOCIATES
ARCHITECTURAL DESIGN & BUILDING SURVEYORS

CLIENT
PENLEE HOUSE

PROJECT
PENLEE HOUSE ROOF REPAIRS

DRAWING TITLE
ROOF AND SITE PLAN

REV	DATE	NATURE OF REVISION

REVISIONS

ORIGINATOR	CJ	APPROVED BY	CJ
CHECKED BY	SM	PAPER SIZE	A3
SCALE	AS SHOWN		
DRAWING NUMBER	MJ258/01	REVISION	--